GROUND LEVEL:

CODE	ROOM NO.	LOCATION	DESCRIPTION	DWG. REF.
J.01	SG.14	LAUNDRY	LAUNDRY FACILITIES	A663
J.02	SG.08	ADMIN STORE	ADJUSTABLE HEIGHT OPEN SHELVING	A663
J.03a	G.06	MAIN RECEPTION	UNDERBENCH STORAGE & DISPLAY	A663
J.03b	G.06	MAIN RECEPTION	COUNTER AND WORK SURFACE	A664, A665
J.04a	G.03	ADMIN TEA STATION	KITCHENETTE	A666
J.04b	G.03	ADMIN TEA STATION	UTILITY BENCH	A666
J.05	G.32	GYM RECEPTION	COUNTER AND WORK SURFACE	A667
~~J.06~~				DELETED
J.07	CG.03	CORRIDOR 3	DISPLAY CABINET	A666
J.08	G.09	SERVERY	SERVERY COUNTER	CONSULTANT DWG
J.09	G.10	KITCHEN	COMMERCIAL KITCHEN FITOUT	CONSULTANT DWG
~~J.10~~				DELETED
J.11	G.19	SERVERY (SPORTS HALL)	SERVERY COUNTER	A667

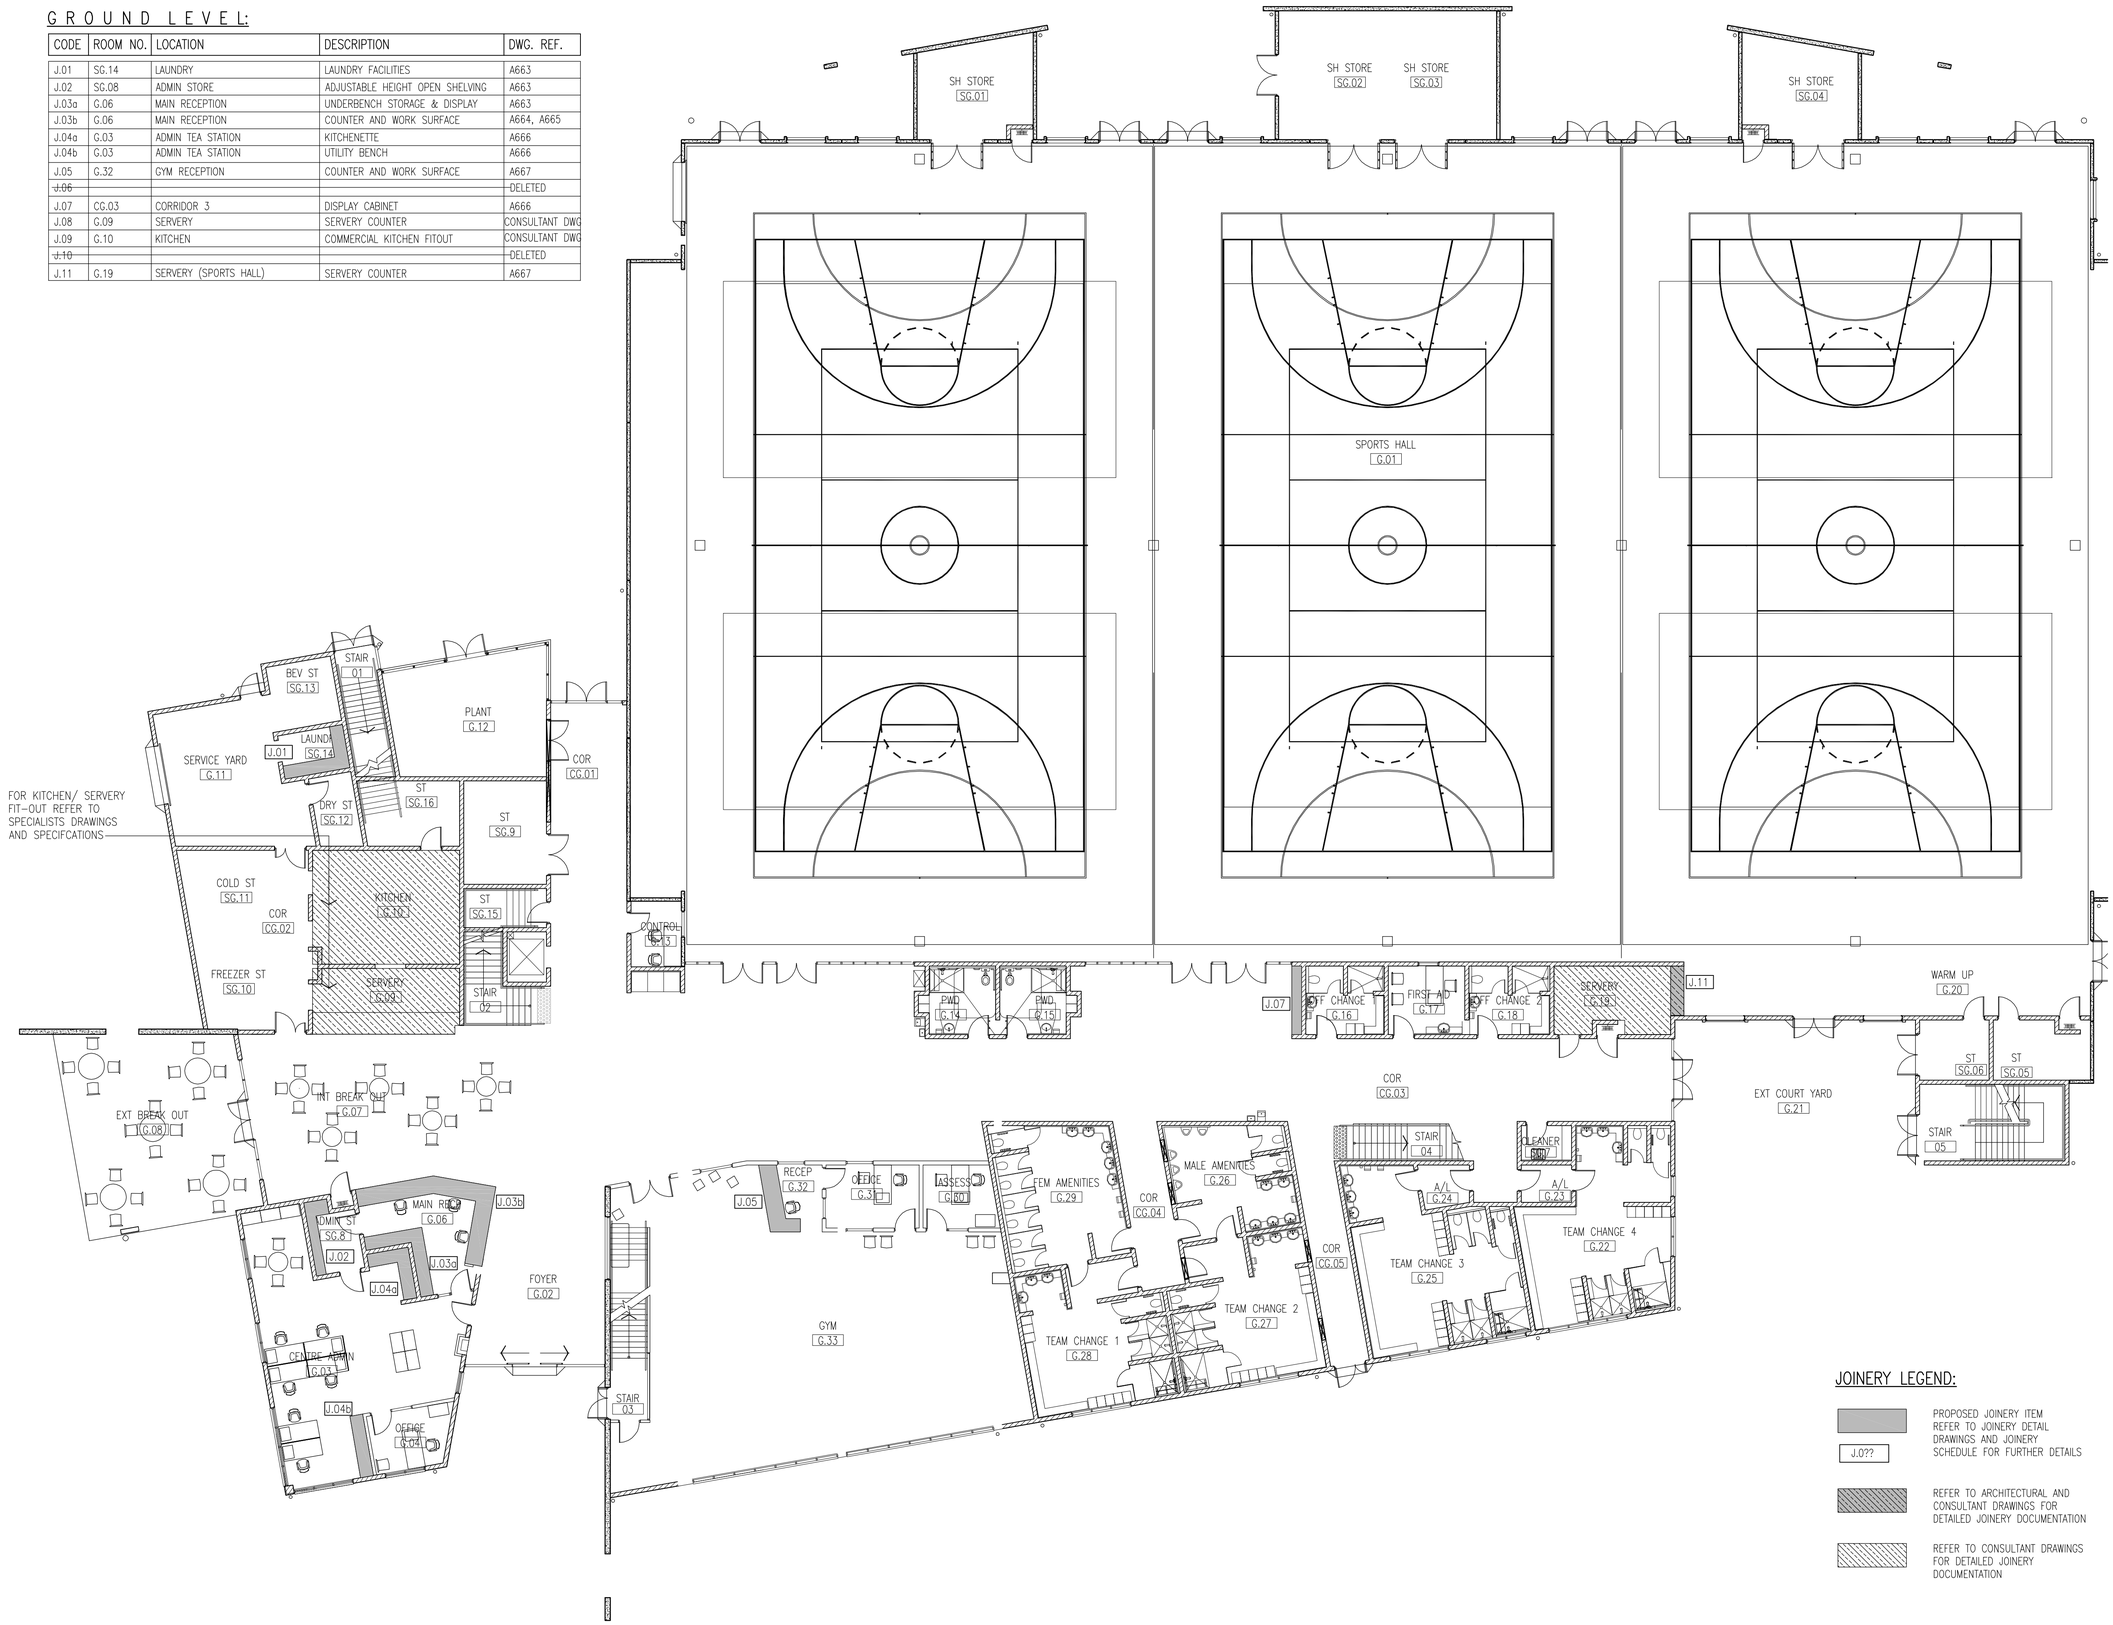

JOINERY LEGEND:

J.0??

PROPOSED JOINERY ITEM REFER TO JOINERY DETAIL DRAWINGS AND JOINERY SCHEDULE FOR FURTHER DETAILS

REFER TO ARCHITECTURAL AND CONSULTANT DRAWINGS FOR DETAILED JOINERY DOCUMENTATION

REFER TO CONSULTANT DRAWINGS FOR DETAILED JOINERY DOCUMENTATION

COPYRIGHT

All rights reserved. this work is copyright and cannot be reproduced or copied in any form or by any means (graphic, electronic or mechanical, including photocopying) without the written permission of PDT Architects. Any licence, express or implied, to use the document for any purpose whatsoever is restricted to the terms of the agreement or implied agreement with PDT Architects.

DIMENSIONS

Use figured dimensions, DO NOT SCALE
Check all dimensions on site before fabrication or set out.

ORIGINAL SHEET SIZE: A1 - 841 x 594

KEY PLAN

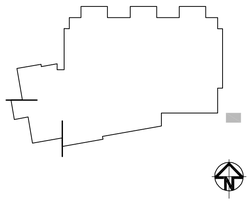

LOGAN METRO INDOOR SPORTS CENTRE

AMENDMENTS

DATE	ISSUE	ACTIVITY	AUTH	CHK
22.02.08	T1	TENDER ISSUE	TS	RB

LOGAN CITY COUNCIL

pdt architects

PDT Architects A.B.N. 33 052 323 403
184 Wharf St. Spring Hill QLD 4000
P.O. Box 607 Fortitude Valley QLD 4006
t 07 3232 1300 f 07 3232 1350 pdt@pdt.com.au

QUALITY ASSURANCE
AS/NZS ISO 9001

PROJECT DETAILS:

LOGAN METRO
INDOOR SPORTS CENTRE
BROWNS PLAINS ROAD
BAYLISS PARK - LOGAN

SHEET TITLE:

JOINERY PLAN
GROUND LEVEL

SCALES: NTS

JOB No.	STAGE	DRAWING No.	ISSUE DATE
5113	CD	A661	20.12.07
			ISSUE T1